

平面図


S=1 : 600

令和7年度 南町斗蔵線道路改良工事 施工延長 L=327.7m

ガードレール(Gr-C-4E) L=20.2m
NO.25+0.0~NO.26+0.0


工事番号			
路線名	市道 南町斗蔵線		
施工地名	角田市	小田	宇 館ヶ崎 地内
工事名	令和7年度 南町斗蔵線道路改良工事		
図面名	平面図		
縮尺	S=1 : 600	位置	
設計者		設計年度	
角 田 市	図 番	19	

縦断図

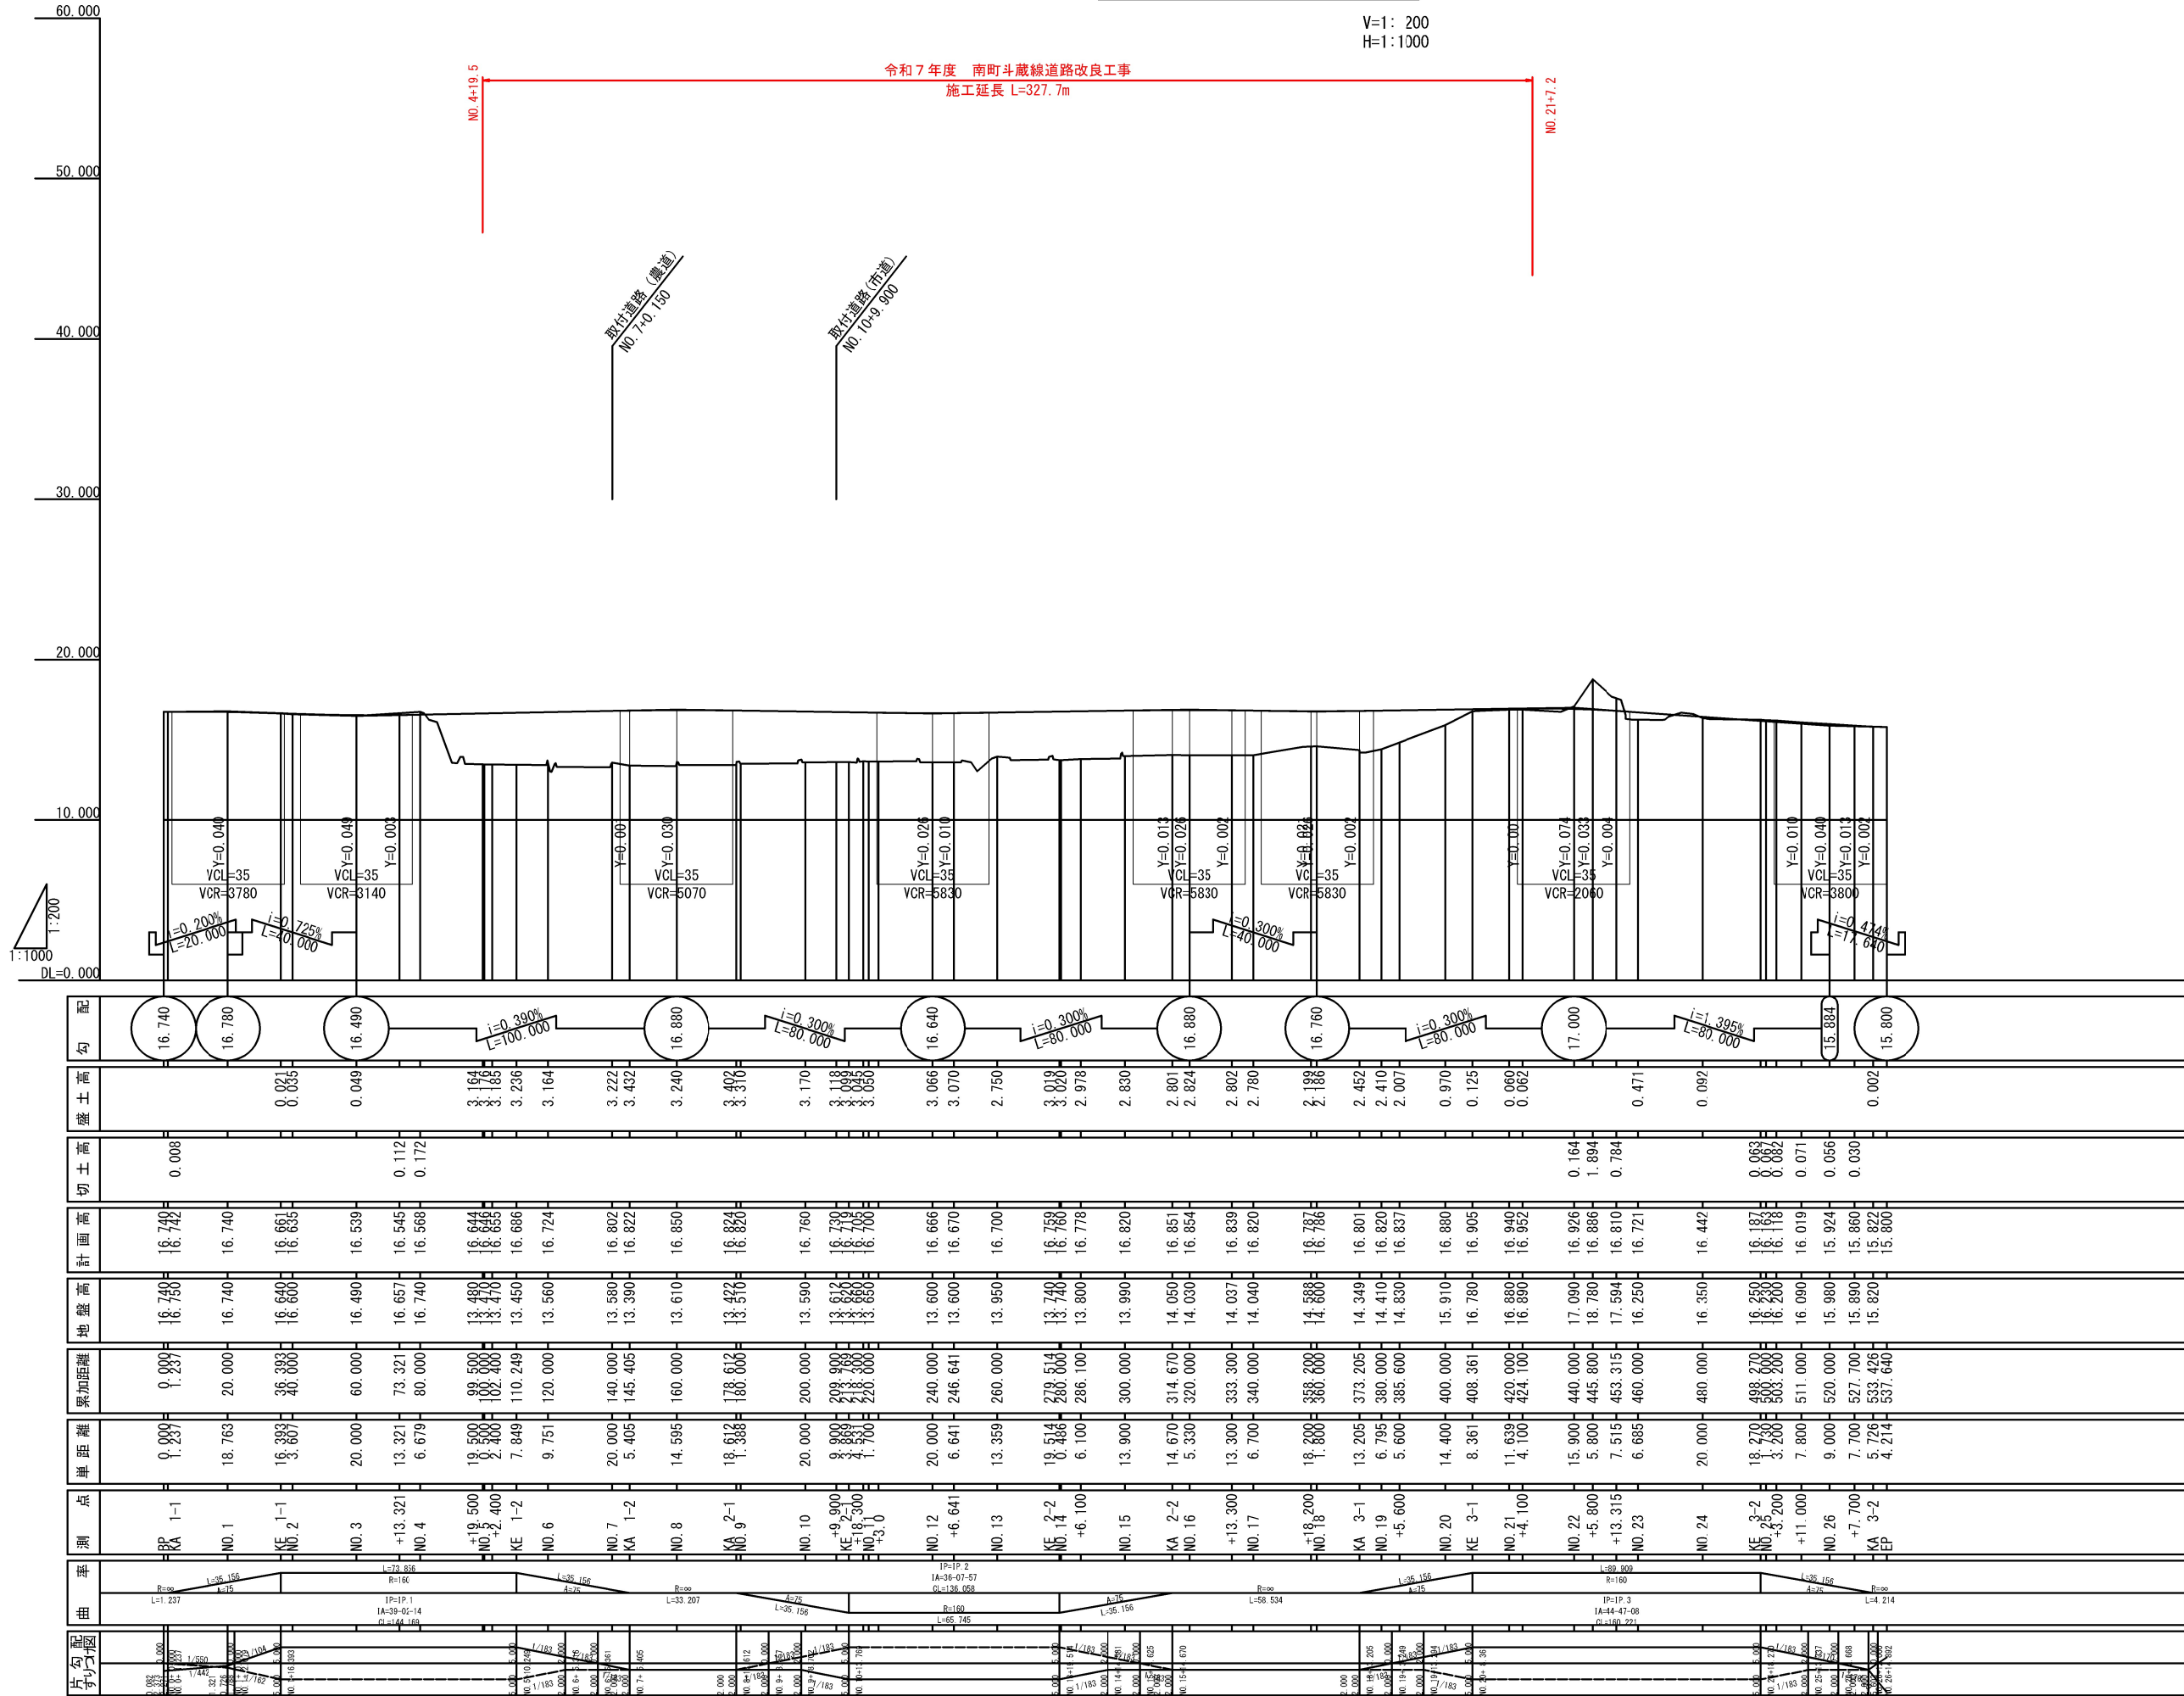


工事番号			
路線名	市道 南町斗蔵線		
施工地名	角田市 小田 字 館ヶ崎 地内		
工事名	令和7年度 南町斗蔵線道路改良工事		
図面名	縦断図		
縮尺	V=1:200 H=1:1000	位置	
設計者	角田市	設計年度	
図番	29		

S=1:100

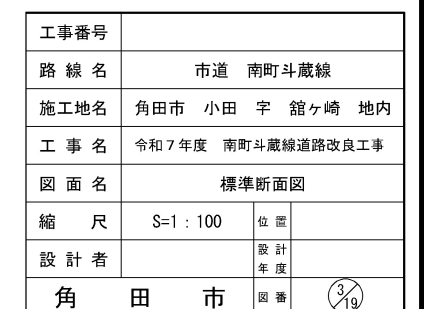

横断図(3)

S=1:100

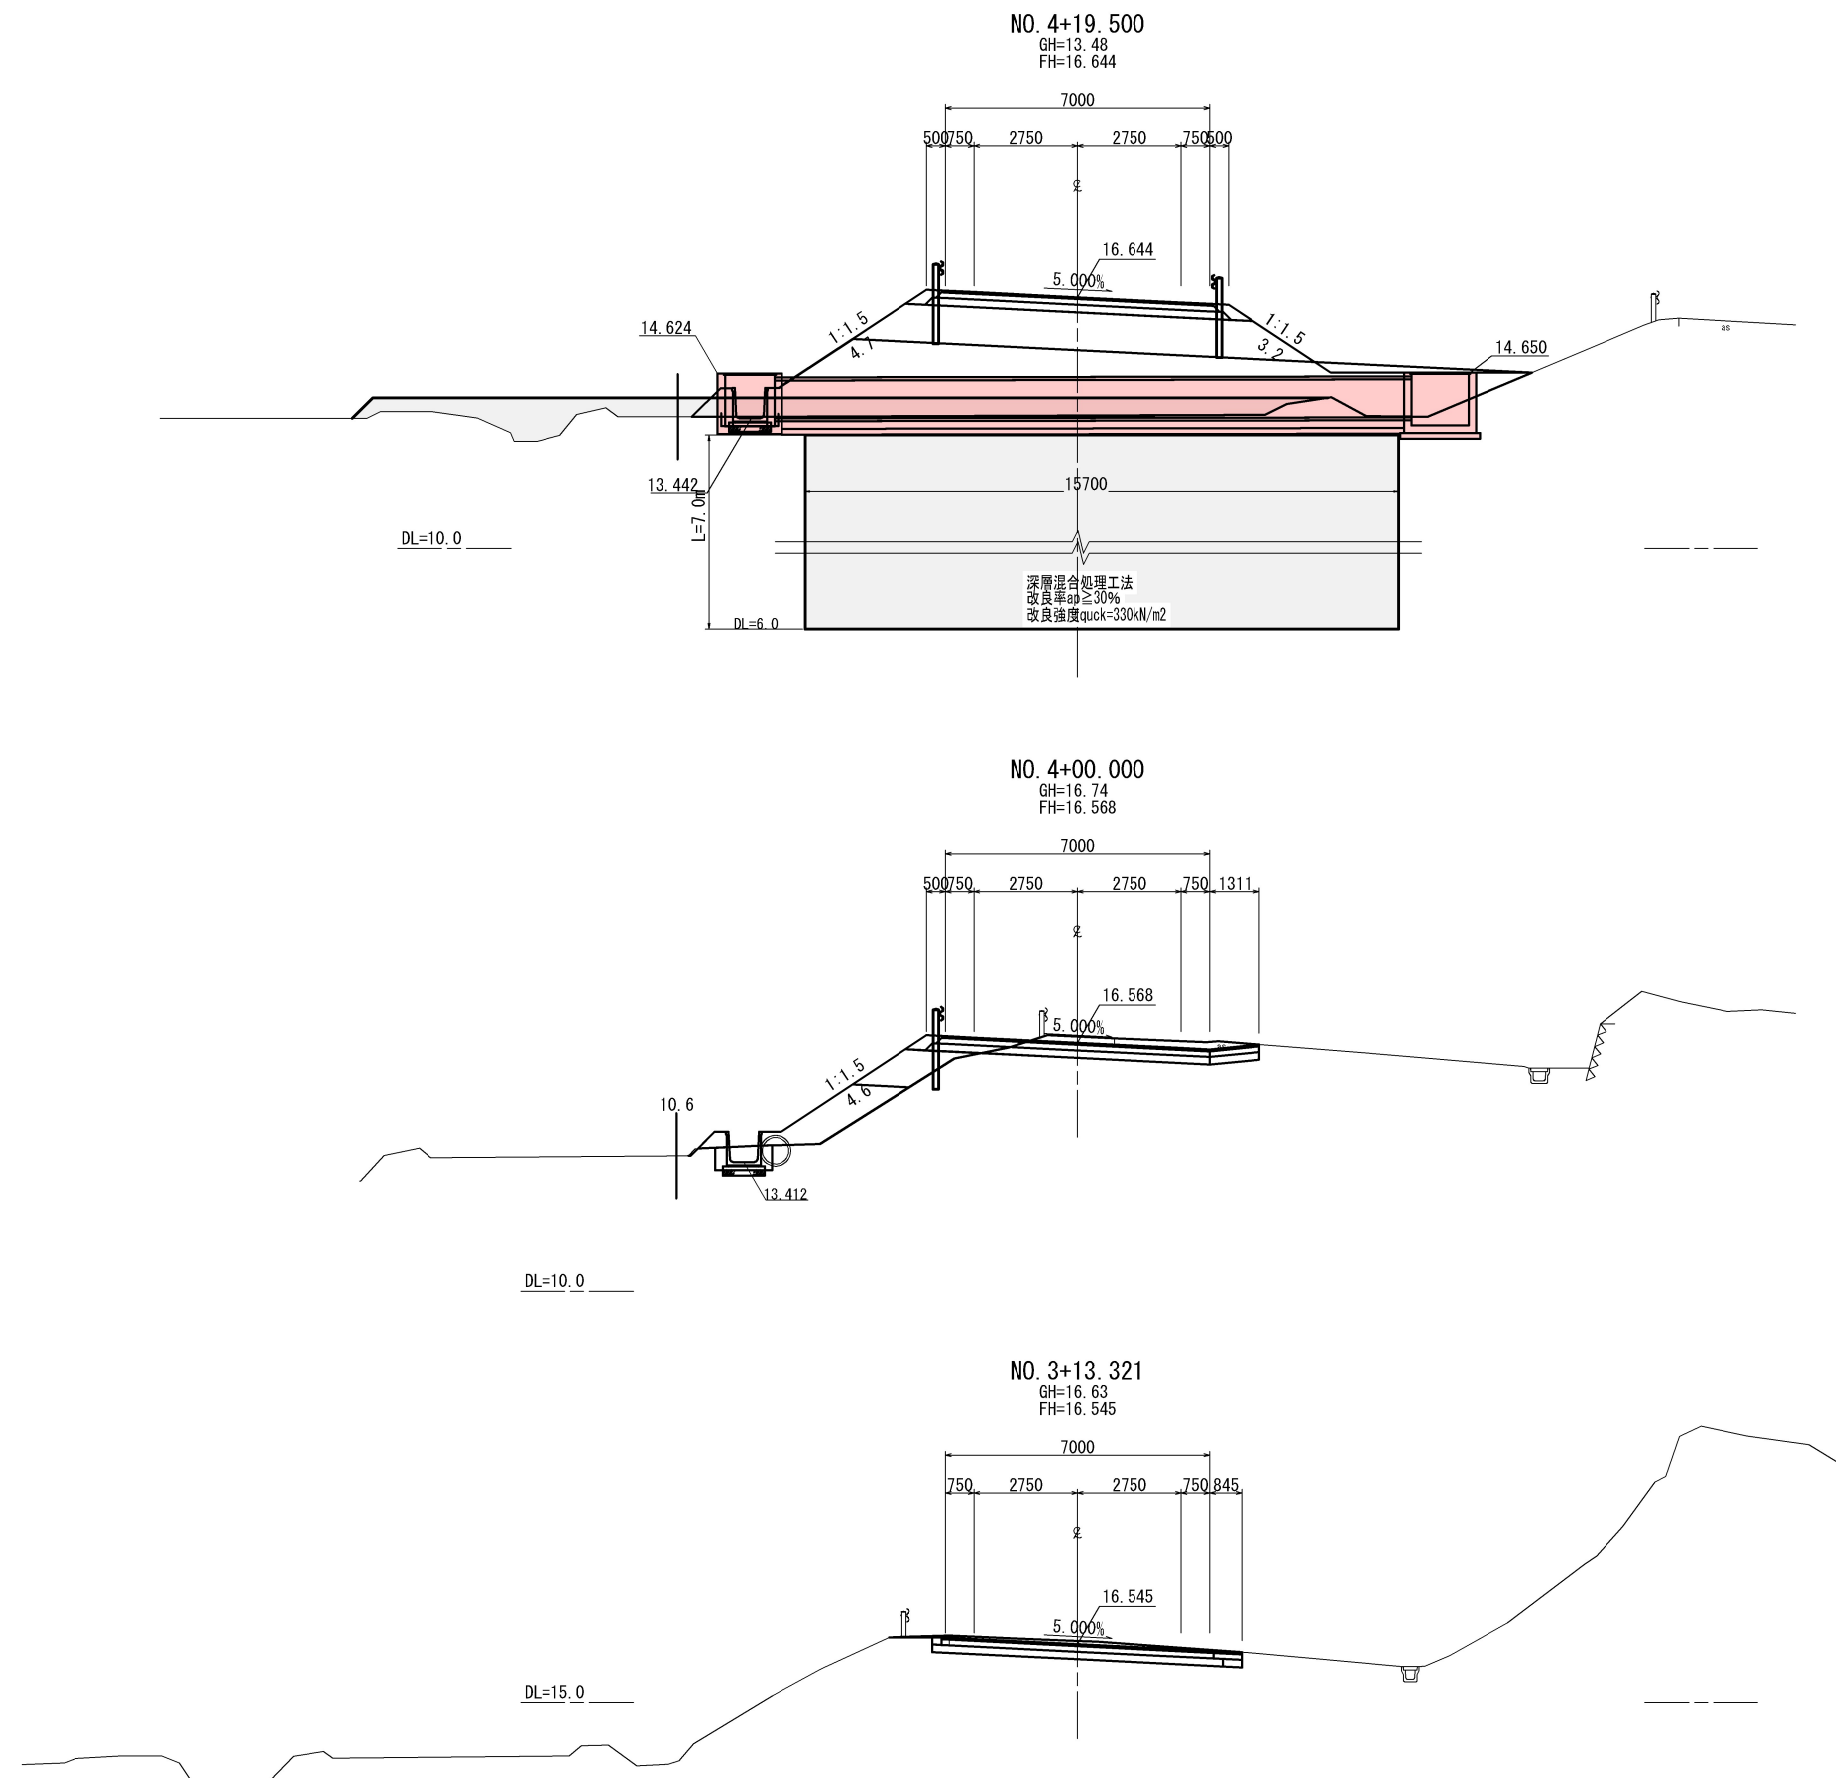

工事番号			
路線名	市道 南町斗蔵線		
施工地名	角田市 小田 字 館ヶ崎 地内		
工事名	令和7年度 南町斗蔵線道路改良工事		
図面名	横断図(3)		
縮尺	S=1:100	位置	
設計者		設計年度	
角田市	図番	1/19	

The diagrams illustrate the cross-section of a road structure at three different stations. Each diagram shows a 7000mm wide road surface with a 5.000% slope. The road is supported by a 17000mm wide base. The diagrams show the following details:

- Diagram 1 (KE 1-2 (NO. 5+10.249)):** Shows a surface reinforcement method with a reinforcement layer of 16.686mm thickness. The reinforcement is applied to the surface of the base. 
- Diagram 2 (NO. 5+02.400):** Shows a surface reinforcement method with a reinforcement layer of 16.655mm thickness. The reinforcement is applied to the surface of the base. 
- Diagram 3 (NO. 5+00.000):** Shows a deep layer mixed treatment method with a reinforcement layer of 16.646mm thickness. The reinforcement is applied to the surface of the base. 


工事番号			
路線名	市道 南町斗蔵線		
施工地名	角田市 小田 字 館ヶ崎 地内		
工事名	令和7年度 南町斗蔵線道路改良工事		
図面名	横断面図(4)		
縮尺	S=1:100	位置	
設計者		設計年度	
角 田 市	図番	5 19	

横断図(8)

S=1 : 100


NO. 12+00.000

GH=13.60
FH=16.66

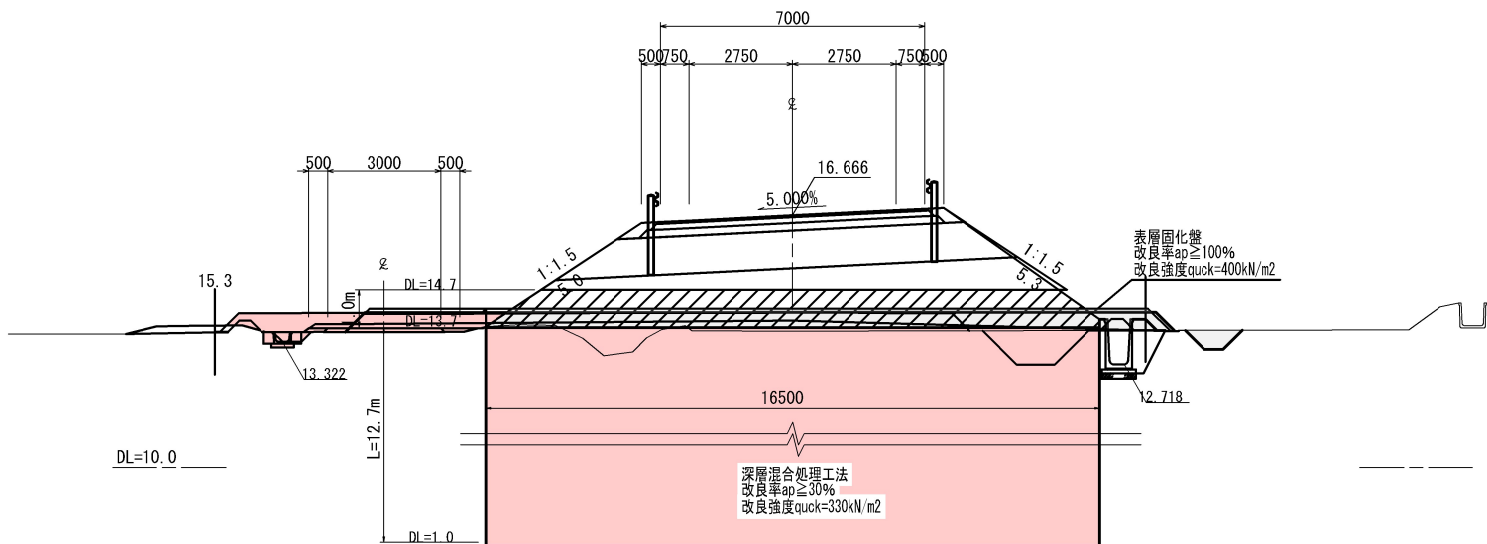


NO. 11+00.000

GH=13.65
FH=16.70

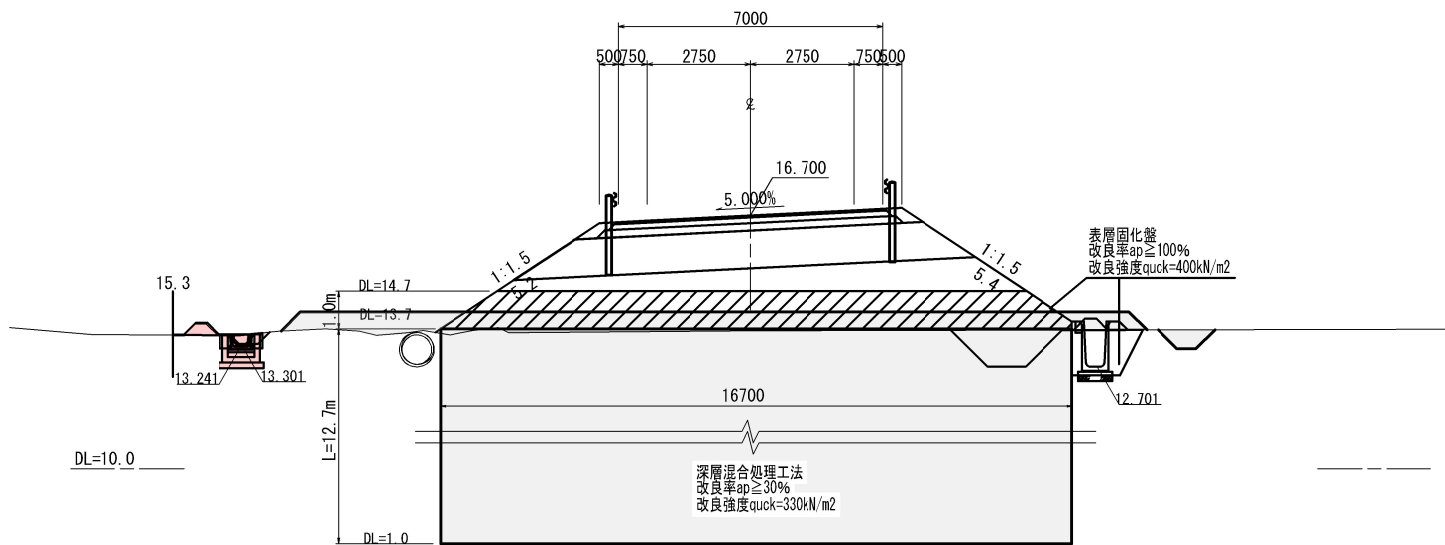

NO. 10+18. 300

GH=13.66
FH=16.70

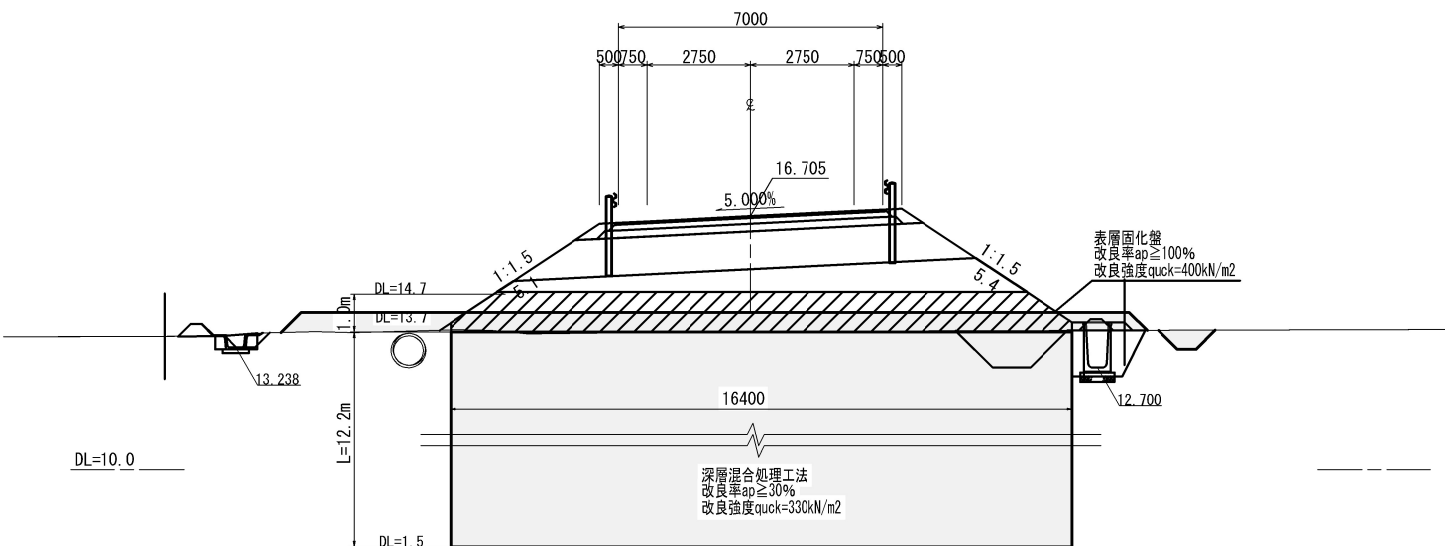

記 号	名 称	区 分	
CA1	オーブン鍍削	土砂	-
CA2	床 掘	土砂	-
	サンドマット掘削		3.43
BA1	路床盛土	($W < 2.5m$)	
BA2		($2.5m \leq W < 4.0m$)	
BA3		($4.0m \leq W$)	
BA4	路床盛土	($W < 2.5m$)	
BA5		($2.5m \leq W < 4.0m$)	
BA6		($4.0m \leq W$)	
BA7	路肩盛土		
BA8	路体外盛土	($W < 2.5m$)	
BA9		($2.5m \leq W < 4.0m$)	
BA10		($4.0m \leq W$)	
BA11	埋 戻	埋戻土D	
BA11	畦畔盛土		
	サンドマット盛土		
BL	盛土法面整形		
CL	切土法面整形		

記 号	名 称	区 分	
CA1	オープン掘削	土砂	-
CA2	床 掘	土砂	-
	ワッド マット掘削		
BA1	路体盛土	($W < 2.5m$)	-
BA2		($2.5m \leq W < 4.0m$)	-
BA3		($4.0m \leq W$)	-
BA4	路床盛土	($W < 2.5m$)	-
BA5		($2.5m \leq W < 4.0m$)	-
BA6		($4.0m \leq W$)	-
BA7	路肩盛土		-
BA8	路体外盛土	($W < 2.5m$)	-
BA9		($2.5m \leq W < 4.0m$)	-
BA10		($4.0m \leq W$)	-
BA11	埋 戻	埋戻土 D	-
BA11	畦畔盛土		-
	ワッド マット盛土		
BL	盛土法面整形		-
CL	切土法面整形		-

記 号	名 称	区 分	
CA1	オーブン掘削	土砂	-
CA2	床 掘	土砂	-
	ワッド マット掘削		
BA1	路床盛土	($W < 2.5m$)	
BA2		($2.5m \leq W < 4.0m$)	
BA3		($4.0m \leq W$)	
BA4	路床盛土	($W < 2.5m$)	
BA5		($2.5m \leq W < 4.0m$)	
BA6		($4.0m \leq W$)	
BA7	路肩盛土		
BA8	路床外盛土	($W < 2.5m$)	
BA9		($2.5m \leq W < 4.0m$)	
BA10		($4.0m \leq W$)	
BA11	埋 戻	埋戻し D	
BA11	畦畔盛土		
	ワッド マット盛土		
BL	盛土 法面変形		
CL	切土 法面変形		


工事番号			
路線名	市道 南町斗蔵線		
施工地名	角田市	小田 宇 館ヶ崎 地内	
工事名	令和7年度 南町斗蔵線道路改良工事		
図面名	横断図(8)		
縮尺	S=1:100	位置	
設計者		設計年度	
角 田 市	図番		

横断図(9)

S=1:100

KE 2-2 (NO. 13+19.514)


GH=13.74
FH=16.759

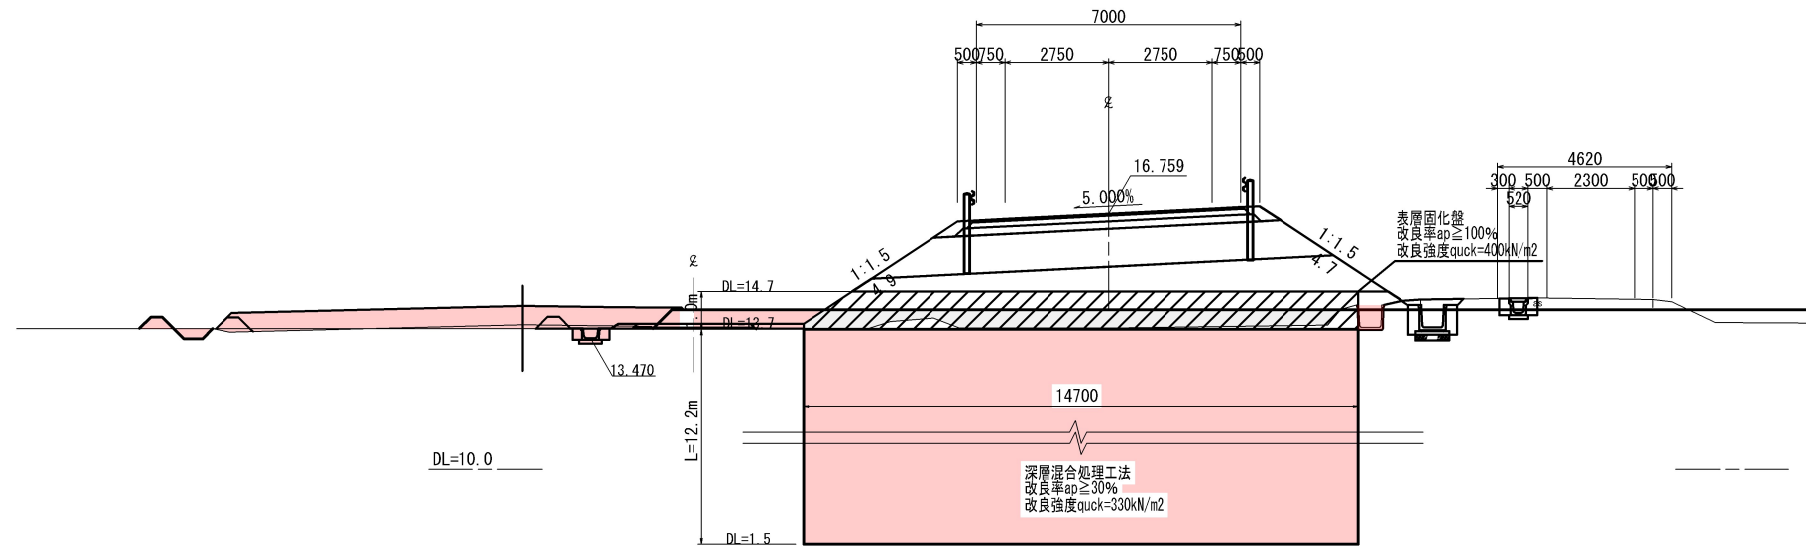

記 号	名 称	区 分	
CA1	オープン掘削	土砂	-
CA2	床 掘	土砂	-
	ラット マット掘削		8. 27
BA1	路体盛土	(W<2.5m)	
BA2		(2.5m≦W<4.0m)	
BA3		(4.0m≦W)	
BA4	路床盛土	(W<2.5m)	
BA5		(2.5m≦W<4.0m)	
BA6		(4.0m≦W)	
BA7	路肩盛土		
BA8	路体外盛土	(W<2.5m)	
BA9		(2.5m≦W<4.0m)	
BA10		(4.0m≦W)	
BA11	埋 戻	埋戻しD	
BA11	畦畔盛土		
	ラット マット盛土		-
BL	盛土法面整形		
CL	切土法面整形		

NO. 13+00.00


GH=13.95
FH=16.700

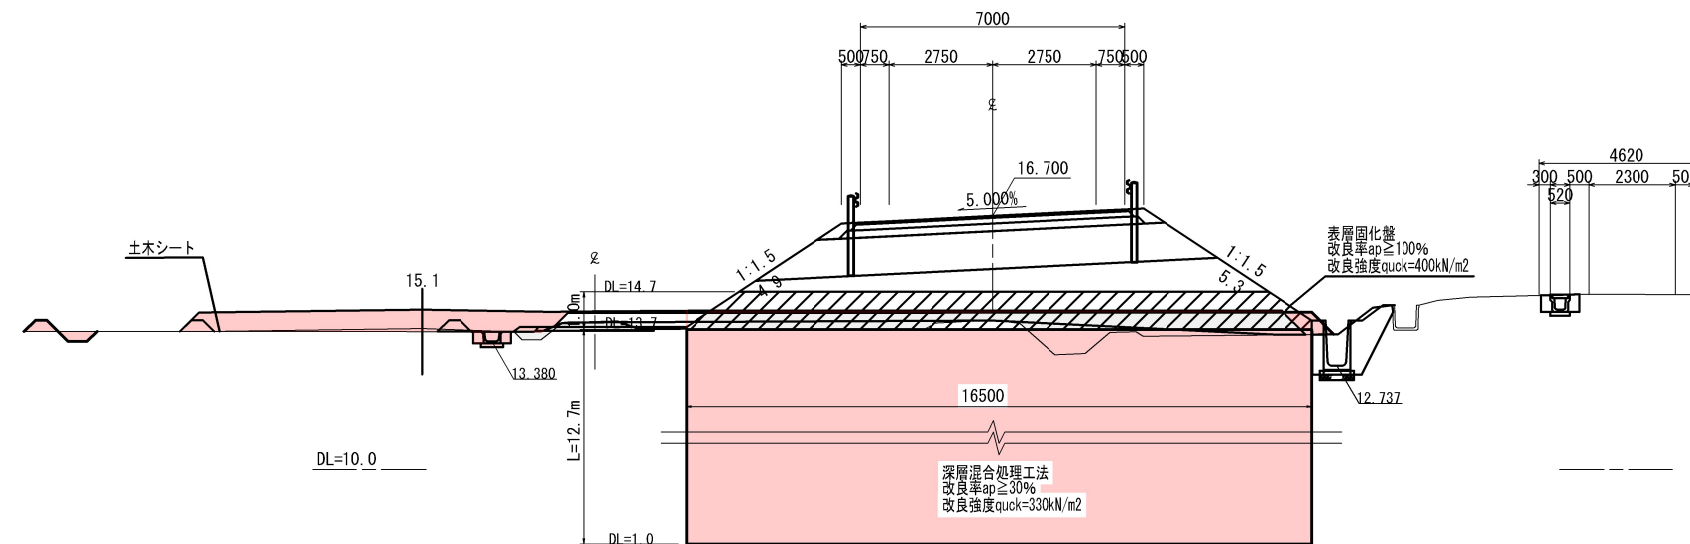

記 号	名 称	区 分	
CA1	オープン掘削	土砂	0.5
CA2	床 掘	土砂	—
	ラット マット掘削		6.61
BA1	路床盛土	(W<2.5m)	
BA2		(2.5m≦W<4.0m)	
BA3		(4.0m≦W)	
BA4	路床盛土	(W<2.5m)	
BA5		(2.5m≦W<4.0m)	
BA6		(4.0m≦W)	
BA7	路肩盛土		
BA8	路体外盛土	(W<2.5m)	
BA9		(2.5m≦W<4.0m)	
BA10		(4.0m≦W)	
BA11	埋 戻	埋戻しD	
BA11	畦畔盛土		
	ラット盛土		1.21
BL	盛土法面整形		
CL	切土法面整形		

NO. 12+06.64

GH=13.60
FH=16.670

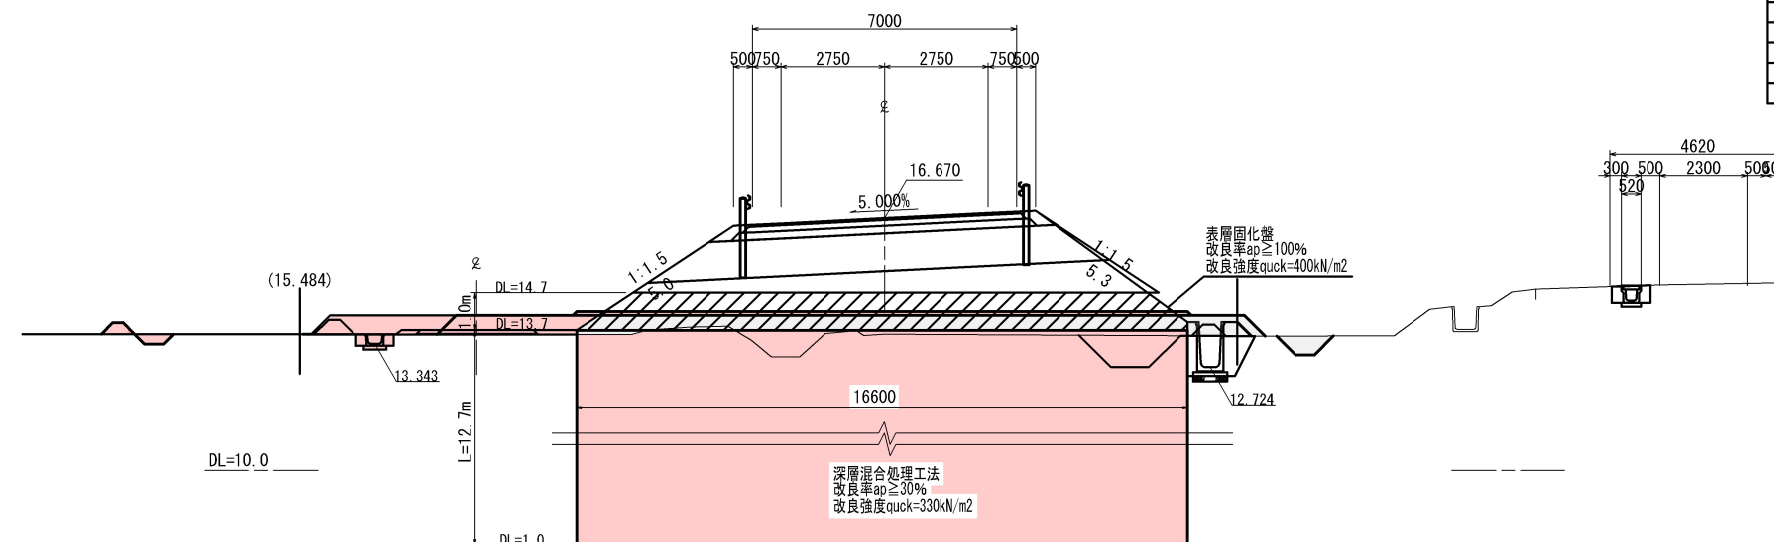


記 号	名 称	区 分	
CA1	オープン掘削	土砂	-
CA2	床 掘	土砂	-
	リッド・マット掘削		3.62
BA1	路体盛土	(W<2.5m)	
BA2		(2.5m≦W<4.0m)	
BA3		(4.0m≦W)	
BA4	路体盛土	(W<2.5m)	
BA5		(2.5m≦W<4.0m)	
BA6		(4.0m≦W)	
BA7	路肩盛土		
BA8	路体外盛土	(W<2.5m)	
BA9		(2.5m≦W<4.0m)	
BA10		(4.0m≦W)	
BA11	埋 戻	埋戻しD	
BA11	畦畔盛土		
	リッド・マット盛土		1.63
BL	盛土・法面整形		
CL	切土・法面整形		

工事番号			
路 線 名	市道 南町斗蔵線		
施工地名	角田市 小田 字 館ヶ崎 地内		
工 事 名	令和7年度 南町斗蔵線道路改良工事		
図 面 名	横 断 図 (9)		
縮 尺	S=1 : 100	位 置	
設 計 者		設 計 年度	
角 田 市	図 番	7/9	

横断図(10)


S=1 : 100

NO. 15+00.00
GH=13.99
FH=16.820

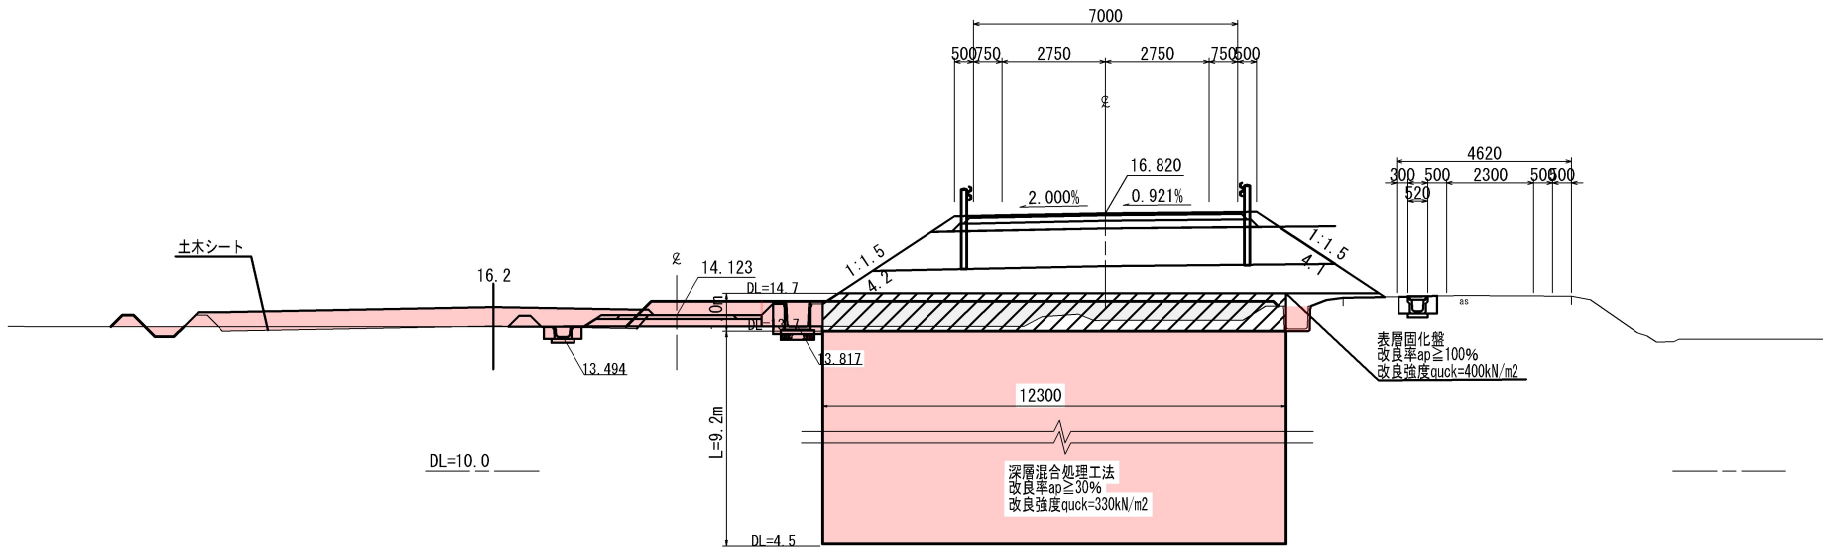


記 号	名 称	区 分	
CA1	オーブン鍍削	土砂	0.87
CA2	床 掘	土砂	0.40
	サンド マット掘削		8.00
BA1	路体盛土	(W<2.5m)	
BA2		(2.5m≦W<4.0m)	
BA3		(4.0m≦W)	
BA4	路床盛土	(W<2.5m)	
BA5		(2.5m≦W<4.0m)	
BA6		(4.0m≦W)	
BA7	路肩盛土		
BA8	路体外盛土	(W<2.5m)	
BA9		(2.5m≦W<4.0m)	
BA10		(4.0m≦W)	
BA11	埋 戻	埋戻しD	
BA11	畦畔盛土		
	サンド マット盛土		-
BL	盛土法面整形		
CL	切土法面整形		

GH=13.80
FH=16.778

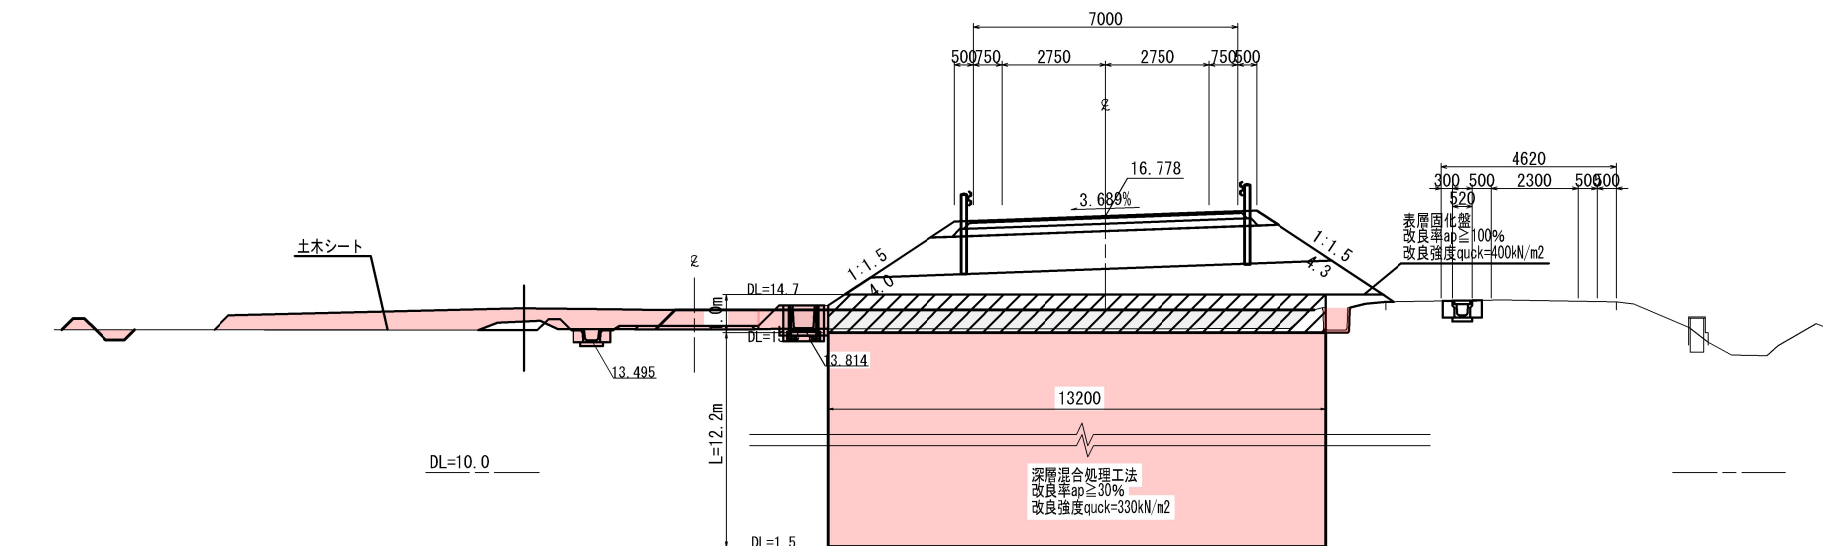

区 号	名 称	区 分	
CA1	オーブン掘削	土砂	0.87
CA2	床 掘	土砂	0.40
	ラッドマット掘削		6.81
BA1	路体盛土	(W<2.5m)	
BA2		(2.5m≦W<4.0m)	
BA3		(4.0m≦W)	
BA4	路床盛土	(W<2.5m)	
BA5		(2.5m≦W<4.0m)	
BA6		(4.0m≦W)	
BA7	路肩盛土		
BA8	路体外盛土	(W<2.5m)	
BA9		(2.5m≦W<4.0m)	
BA10		(4.0m≦W)	
BA11	埋 戻	埋戻しD	
BA11	畦畔盛土		-
	ラッドマット盛土		
BL	盛土法面整形		
CL	切土法面整形		

GH=13.74
FH=16.760

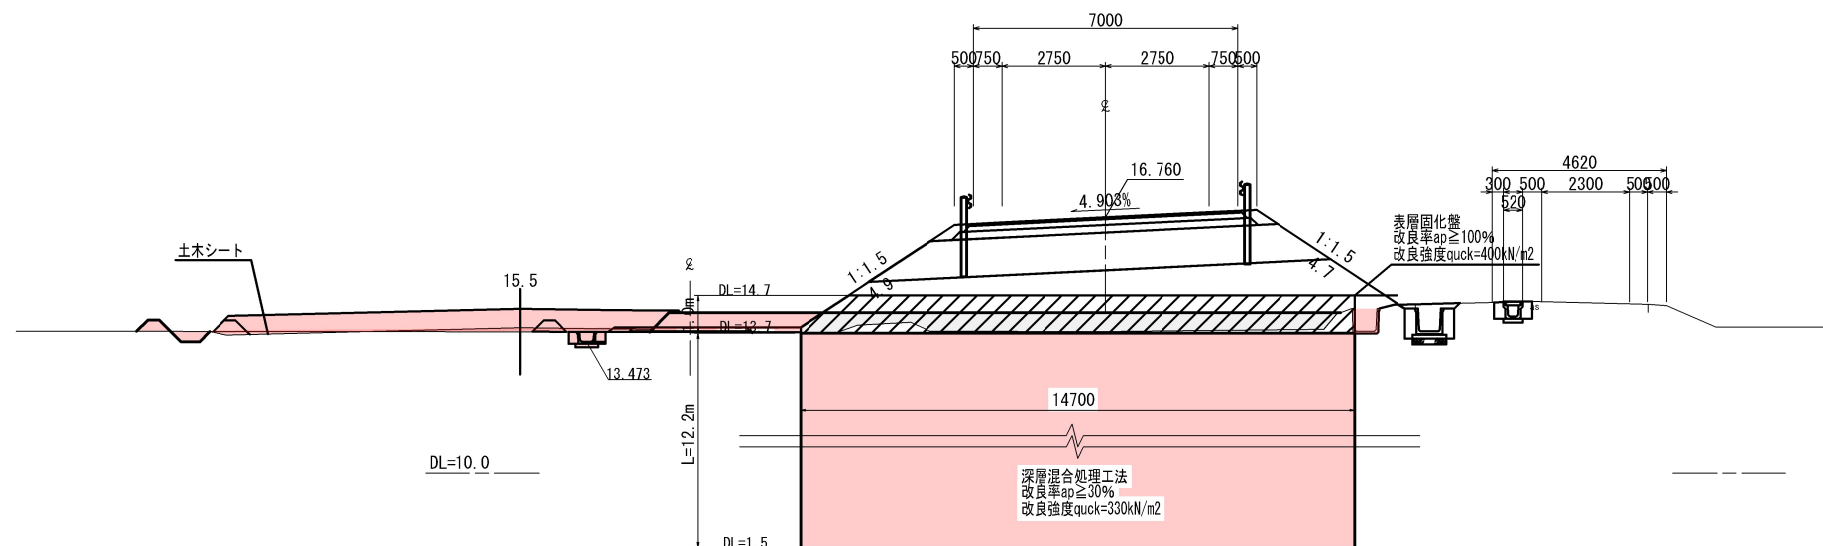


記 号	名 称	区 分	
CA1	オーブン掘削	土砂	-
CA2	床 掘	土砂	-
	ラッド マット掘削		8.36
BA1	路体盛土	($W < 2.5m$)	
BA2		($2.5m \leq W < 4.0m$)	
BA3		($4.0m \leq W$)	
BA4	路床盛土	($W < 2.5m$)	
BA5		($2.5m \leq W < 4.0m$)	
BA6		($4.0m \leq W$)	
BA7	路肩盛土		
BA8	路体外盛土	($W < 2.5m$)	
BA9		($2.5m \leq W < 4.0m$)	
BA10		($4.0m \leq W$)	
BA11	埋 戻	埋戻しD	
BA11	畦畔盛土		
	ラッド マット盛土		-
BL	盛土・法面整形		
GL	切土・法面整形		


工事番号			
路線名	市道 南町斗蔵線		
施工地名	角田市	小田	宇 館ヶ崎 地内
工事名	令和7年度 南町斗蔵線道路改良工事		
図面名	横断面図(10)		
縮尺	S=1 : 100	位置	
設計者		設計年度	
角 田 市	四 番		

横断図(11)


S=1:100

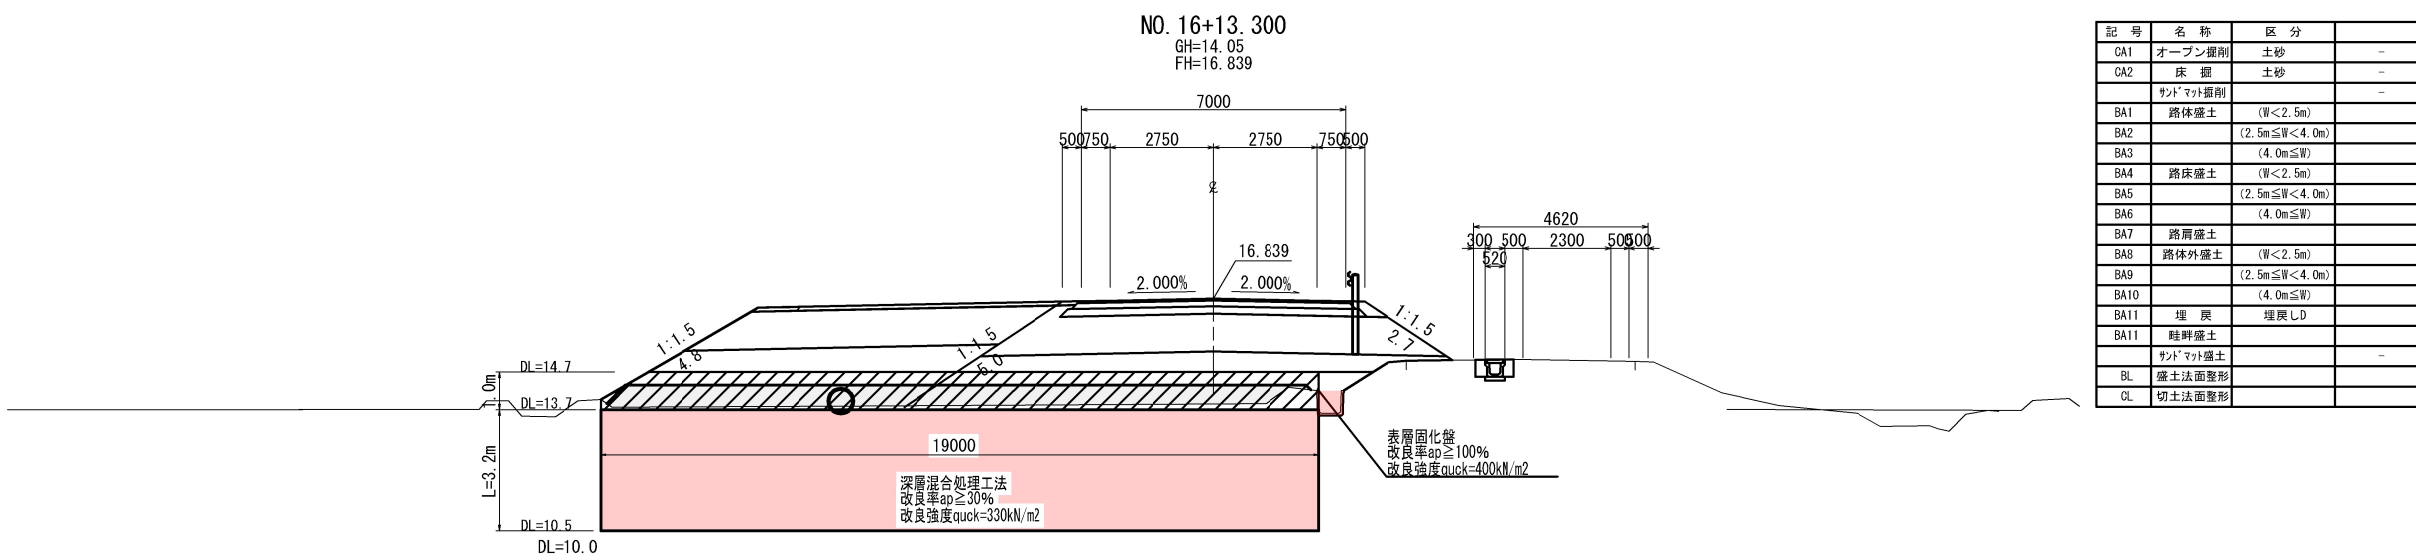

記 号	名 称	区 分	
CA1	オーブン鋸削	土砂	-
CA2	床 掘	土砂	-
	サド マット掘削		-
BA1	路床盛土	(W<2.5m)	
		(2.5m≦W<4.0m)	
BA3		(4.0m≦W)	
BA4	路床盛土	(W<2.5m)	
		(2.5m≦W<4.0m)	
BA5		(4.0m≦W)	
BA7	路肩盛土		
BA8	路体外盛土	(W<2.5m)	
BA9		(2.5m≦W<4.0m)	
BA10		(4.0m≦W)	
BA11	埋 戻	埋戻しD	
BA11	軽質盛土		
	サド マット盛土		-
BL	盛土法面整形		
CL	切土法面整形		

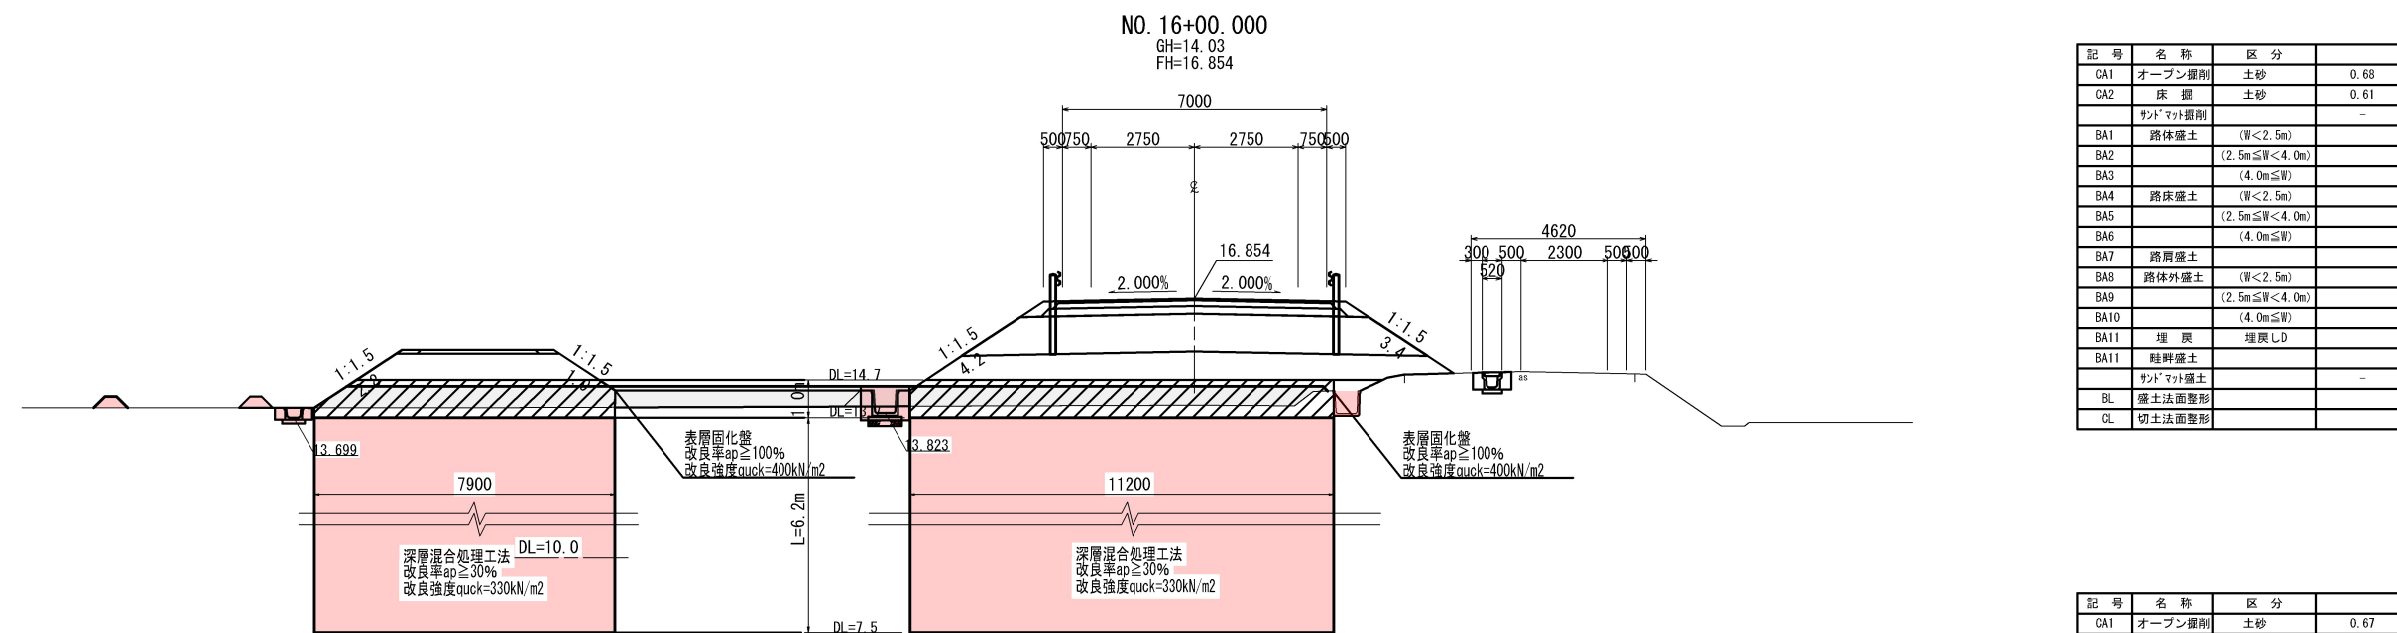

記 号	名 称	区 分	
CA1	オーブン掘削	土砂	0.68
CA2	床 掘	土砂	0.61
	サットマツ掘削		-
BA1	路体盛土	(W<2.5m)	
BA2		(2.5m≤W<4.0m)	
BA3		(4.0m≤W)	
BA4	路床盛土	(W<2.5m)	
BA5		(2.5m≤W<4.0m)	
BA6		(4.0m≤W)	
BA7	路肩盛土		
BA8	路体外盛土	(W<2.5m)	
BA9		(2.5m≤W<4.0m)	
BA10		(4.0m≤W)	
BA11	埋 戻	埋戻しD	
BA11	畦畔盛土		
	サットマツ盛土		-
BL	盛土法面整形		
CL	切土法面整形		

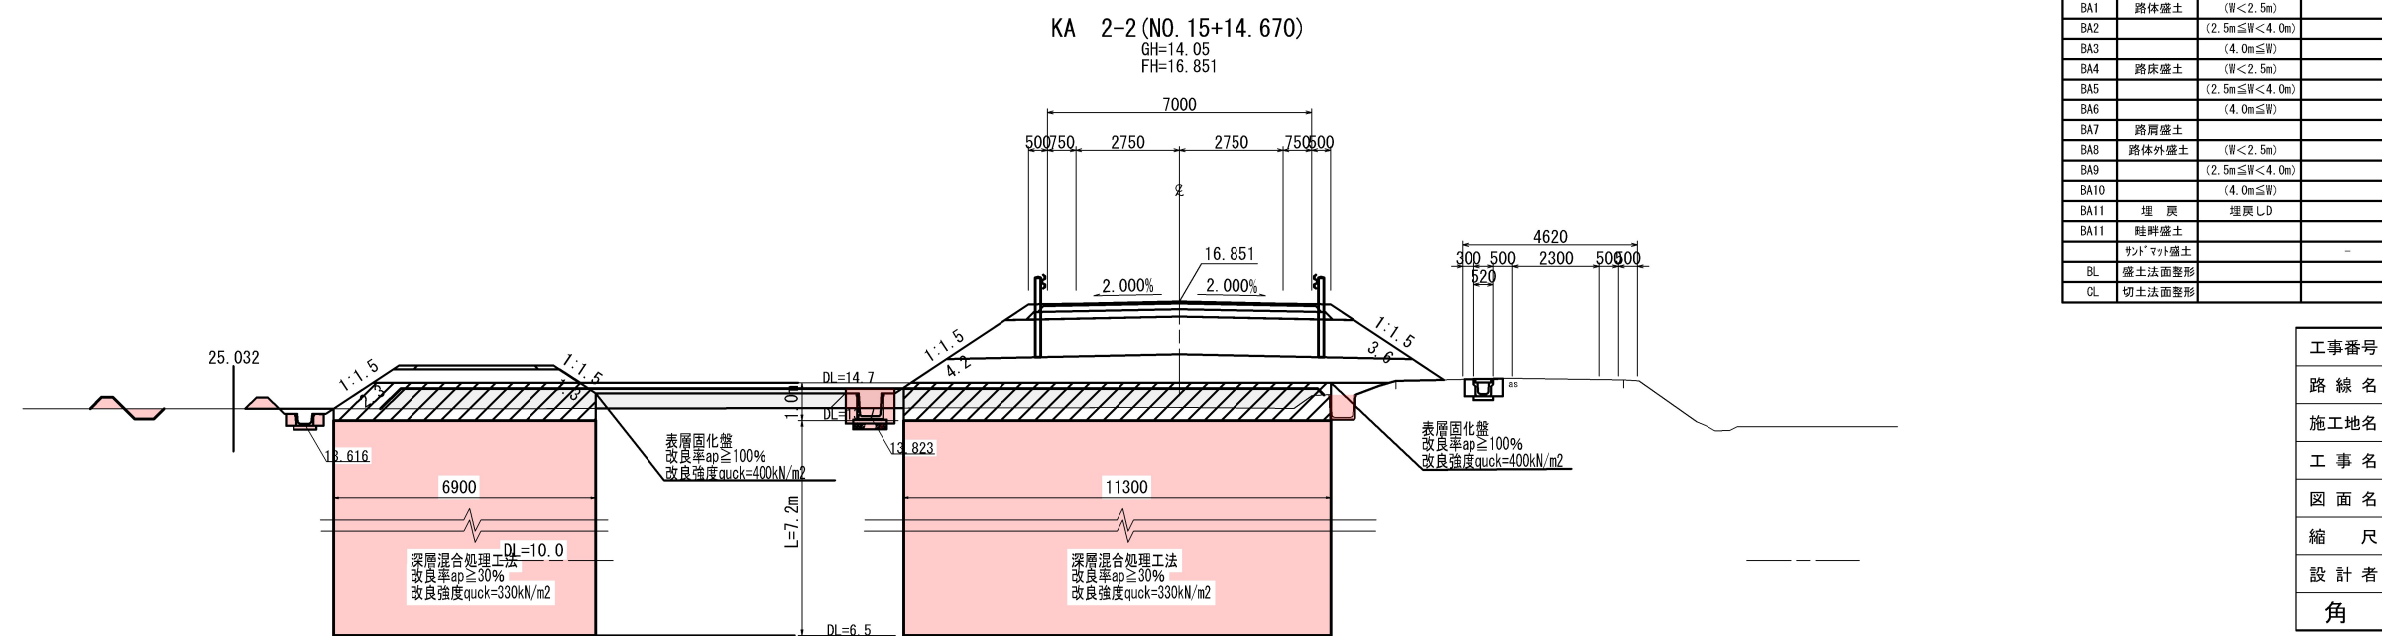


記 号	名 称	区 分	
CA1	オープン掘削	土砂	0.67
CA2	床 掘	土砂	0.66
	サド マト掘削		-
BA1	路床盛土	(W<2.5m)	
BA2		(2.5m≦W<4.0m)	
BA3		(4.0m≦W)	
BA4	路床盛土	(W<2.5m)	
BA5		(2.5m≦W<4.0m)	
BA6		(4.0m≦W)	
BA7	路肩盛土		
BA8	路体外盛土	(W<2.5m)	
BA9		(2.5m≦W<4.0m)	
BA10		(4.0m≦W)	
BA11	埋 戻	埋戻しD	
BA11	畦畔盛土		
	サド マト盛土		-
BL	盛土法面整形		
CL	切土法面整形		

工事番号			
路 線 名	市道 南町斗蔵線		
施工地名	角田市 小田 宇 館ヶ崎 地内		
工 事 名	令和7年度 南町斗蔵線道路改良工事		
図 面 名	横 断 図 (11)		
縮 尺	S=1 : 100	位 置	
設 計 者		設 計 年度	
角 田 市	図 番		

横断図(12)

S=1:100

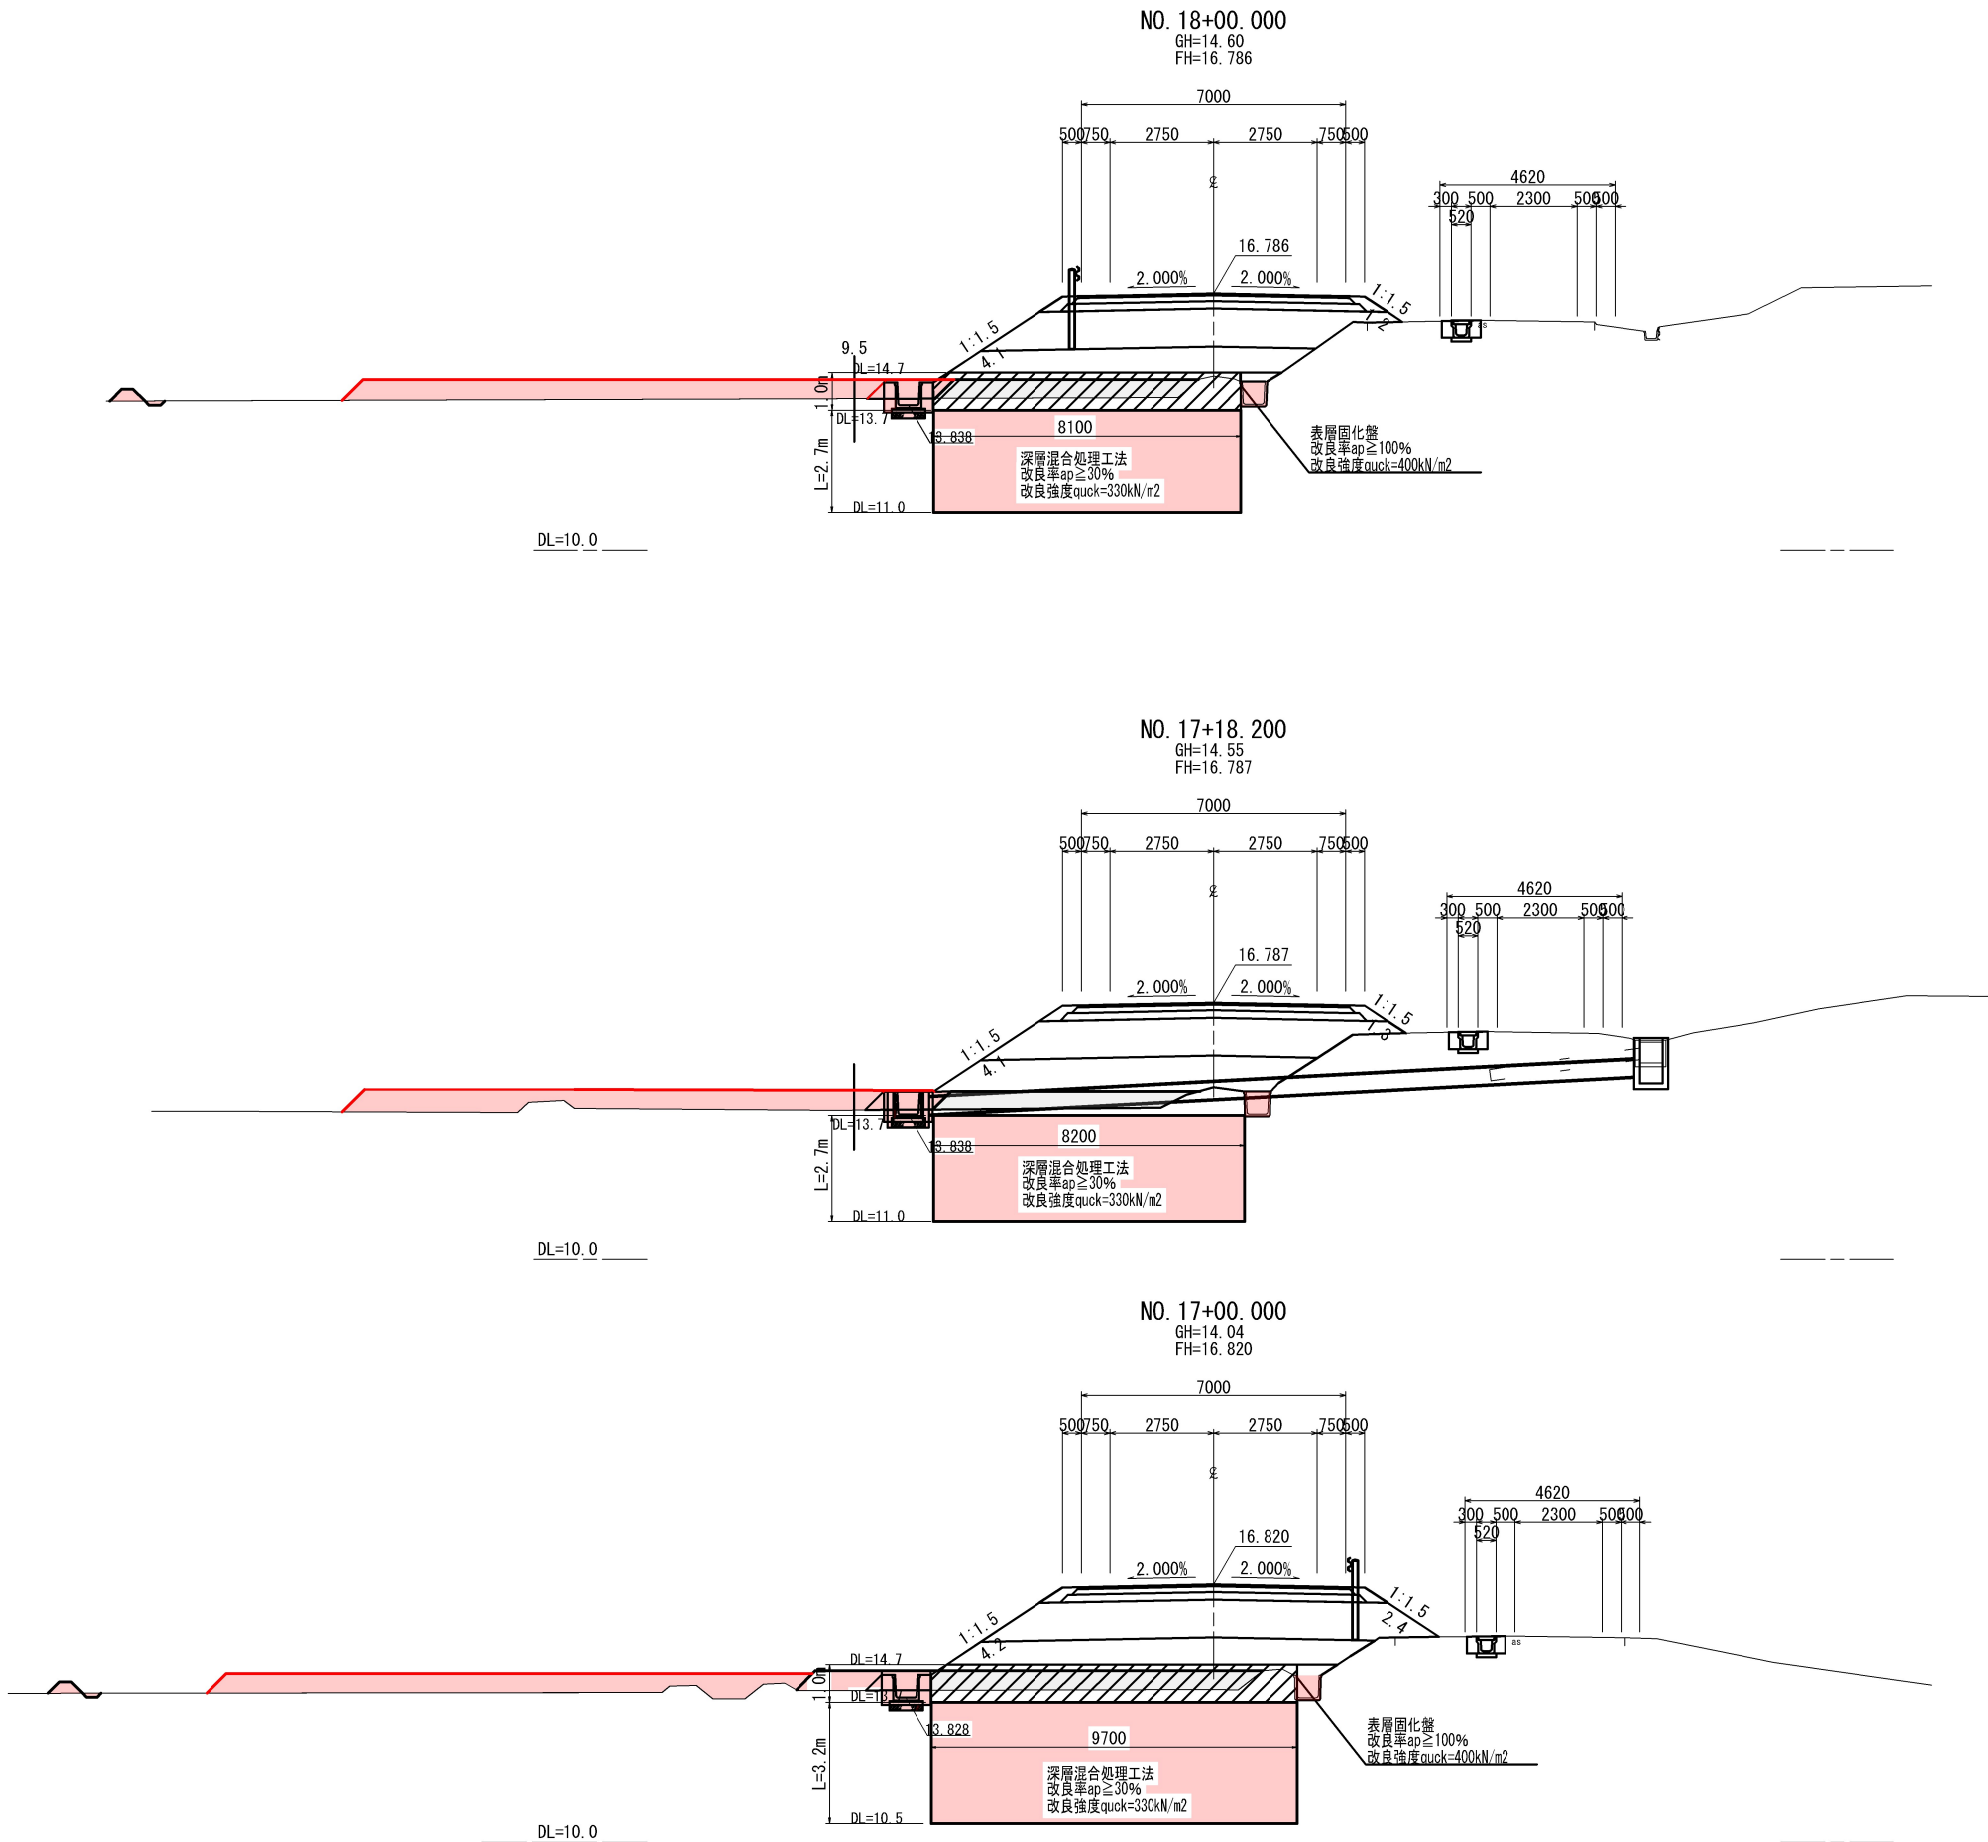

記号	名称	区分	
CA1	オープン掘削	土砂	0.64
CA2	床掘	土砂	0.62
	サンドマット掘削		7.24
BA1	路体盛土	(W<2.5m)	
BA2		(2.5m≦W<4.0m)	
BA3		(4.0m≦W)	
BA4	路床盛土	(W<2.5m)	
BA5		(2.5m≦W<4.0m)	
BA6		(4.0m≦W)	
BA7	路肩盛土		
BA8	路体外盛土	(W<2.5m)	
BA9		(2.5m≦W<4.0m)	
BA10		(4.0m≦W)	
BA11	埋戻	埋戻しD	
BA11	畦畔盛土		
	サンドマット盛土		8.13
BL	盛土法面整形		
CL	切土法面整形		

記号	名称	区分	
CA1	オープン掘削	土砂	0.64
CA2	床掘	土砂	0.62
	サンドマット掘削		7.25
BA1	路体盛土	(W<2.5m)	
BA2		(2.5m≦W<4.0m)	
BA3		(4.0m≦W)	
BA4	路床盛土	(W<2.5m)	
BA5		(2.5m≦W<4.0m)	
BA6		(4.0m≦W)	
BA7	路肩盛土		
BA8	路体外盛土	(W<2.5m)	
BA9		(2.5m≦W<4.0m)	
BA10		(4.0m≦W)	
BA11	埋戻	埋戻しD	
BA11	畦畔盛土		
	サンドマット盛土		8.14
BL	盛土法面整形		
CL	切土法面整形		

記号	名称	区分	
CA1	オープン掘削	土砂	0.67
CA2	床掘	土砂	0.63
	サンドマット掘削		8.62
BA1	路体盛土	(W<2.5m)	
BA2		(2.5m≦W<4.0m)	
BA3		(4.0m≦W)	
BA4	路床盛土	(W<2.5m)	
BA5		(2.5m≦W<4.0m)	
BA6		(4.0m≦W)	
BA7	路肩盛土		
BA8	路体外盛土	(W<2.5m)	
BA9		(2.5m≦W<4.0m)	
BA10		(4.0m≦W)	
BA11	埋戻	埋戻しD	
BA11	畦畔盛土		
	サンドマット盛土		7.66
BL	盛土法面整形		
CL	切土法面整形		

工事番号			
路線名	市道 南町斗蔵線		
施工地名	角田市 小田 字 館ヶ崎 地内		
工事名	令和7年度 南町斗蔵線道路改良工事		
図面名	横断図(12)		
縮尺	S=1:100	位置	
設計者		設計年度	
角田市	図書		19/19